THIS DRAWING IS UNPUBLISHED. RELEASED FOR PUBLICATION 1997
© COPYRIGHT 1997 BY TYCO ELECTRONICS CORPORATION. ALL RIGHTS RESERVED.

LOC	DIST
A1	-

REVISIONS

P	LTR	DESCRIPTION	DATE	DWN	APVD
	A5	Released as per ECR-07-012890	12-06-07	SK	TS
	A6	REVISED PER ECO-09-027197	29DEC09	KK	AEG

PN 1-1

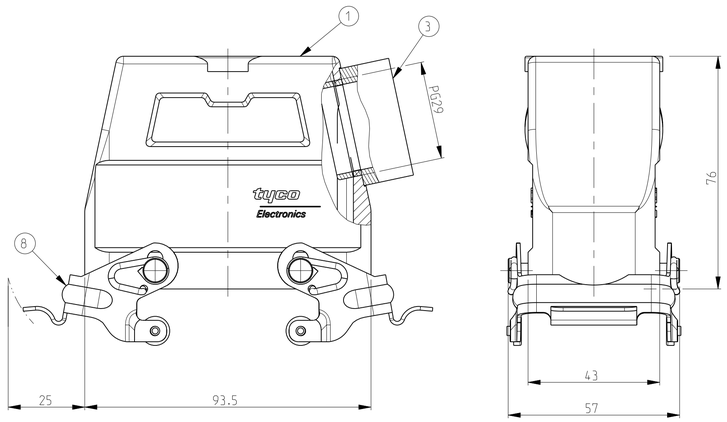

PN 1-6

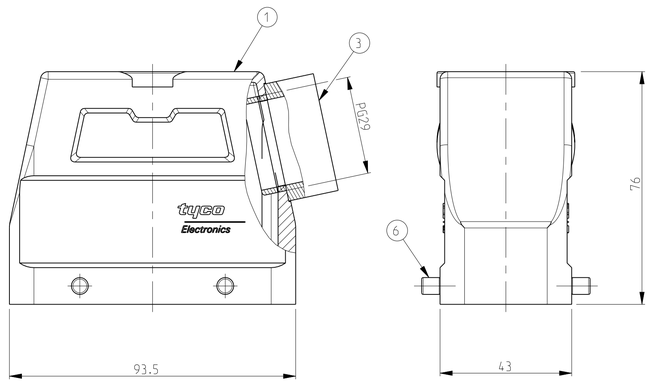

NOTES

1 Material: Housing: aluminium diecasting alloy

2 Surface:- powder varnish-grey
Varnish black

3 Varnish on the inside not necessarily

4 Packaging
quantity 5 pieces

5 OBSOLETE PARTS: OBSOLETE CIS STREAMLINING PER D.RENAUD/D.SINISI

PN 2-3

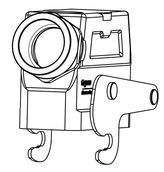

SCALE 1:2

PN 2-7

SCALE 1:2

PN 1-7

SCALE 1:2

PN 1-1

SCALE 1:2

PN 1-6

SCALE 1:2

PN 2-7

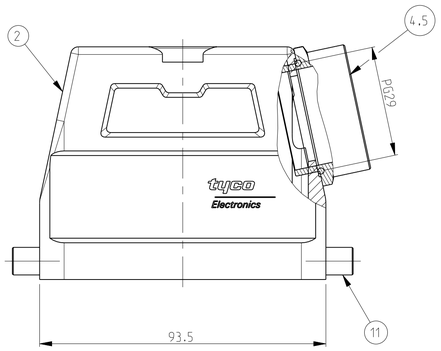

PN 1-7

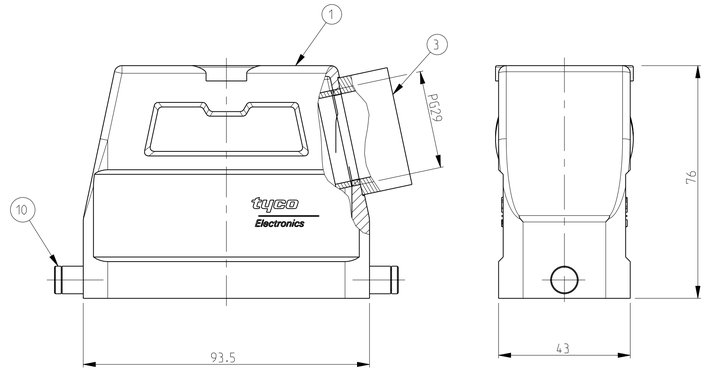

PN 2-3

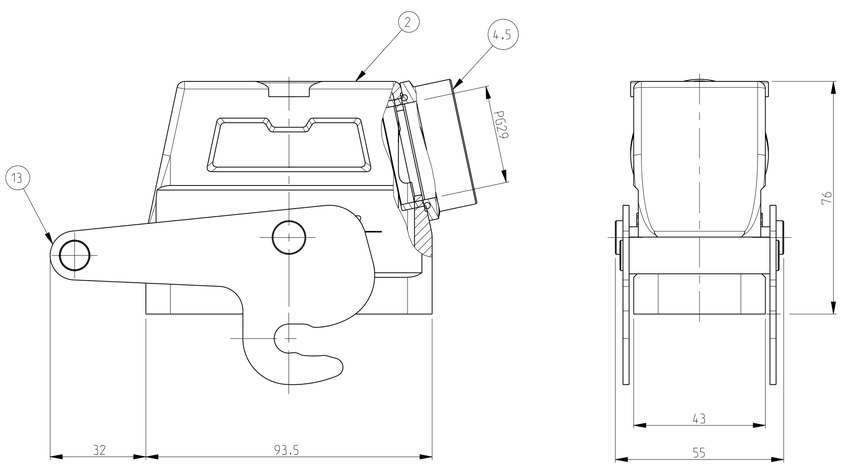

2-3	1-3	2-7	1-7	2-1	1-1	2-6	1-6	DESCRIPTION	MATERIAL	SURFACE	COLOR	ITEM NO	REMARKS
								ZB-Locking clip	V2A	-	-	13	
							1	ZB-Locking clip	Steel	Zinc plated	Blue	12	
							2	LB-Clip bolt	V2A	-	-	11	
						2		LB-Clip bolt	Steel	Zinc plated	Blue	10	
					2			VS-Locking clip	V2A	-	-	9	
							2	VS-Locking clip	Steel	Zinc plated	Blue	8	
							4	VS-Clip bolt	V2A	-	-	7	
							4	VS-Clip bolt	Steel	Zinc plated	Blue	6	
1			1		1		1	O-Ring PG29	Neoprone	-	Black	5	
1			1		1		1	6-Kt clip spring right PG29	Brass	Nickel plated	-	4	
	1			1		1		Connecting piece round PG29	Brass	Nickel plated	-	3	
1			1		1		1	Hood HD40 Pg1.29	Aluminium	Aluminium oxide	Black	2	
	1			1		1		Hood HD40 Pg1.29	Aluminium	-	Grey	1	

DESCRIPTION

HD.40.Sts.1.29.Z

~~HD-K.40.Sts.1.29.Z~~

HD.40.Sts-VS.1.29.Z

~~HDK.40.Sts-VS.1.29.Z~~

HD.40.Sts-GR.1.29.Z

HD-K.40.Sts-GR.1.29.Z

~~HD-Z.40.Sts-ZB.1.29.Z~~

HD-K/Z.40.Sts-ZB.1.29.Z

THIS DRAWING IS A CONTROLLED DOCUMENT FOR TYCO ELECTRONICS CORPORATION IT IS SUBJECT TO CHANGE AND THE CONTROLLING ENGINEERING ORGANIZATION SHOULD BE CONTACTED FOR THE LATEST REVISION.

DIMENSIONS: mm

TOLERANCES UNLESS OTHERWISE SPECIFIED:
ANGLES ±2°
0 PLC ±
1 PLC ±
2 PLC ±
3 PLC ±
4 ±
DECIMALS ±

MATERIAL

FINISH

DWN	Gräf	11.12.1997
CHK	Kramer	02.06.98
APVD	-	
PRODUCT SPEC	-	
APPLICATION SPEC	-	
WEIGHT	-	

Tyco Electronics

Tyco Electronics Corporation
D-53819, Neunkirchen, Germany

NAME
HOOD
HD 40 STS1.29.Z

SIZE	CAGE CODE	DRAWING NO	RESTRICTED TO
A	00779	C-1102566	-

CUSTOMER DRAWING

SCALE	SHEET	OF	REV
1:1	1	1	A6